Route 2 Safety Improvement Project
Lincoln - Concord, Massachusetts
Project Design

MassDOT
Massachusetts Department of Transportation
Highway Division

THE Louis Berger Group, INC.
117 KENDRICK STREET, SUITE 400
NEEDHAM, MA 02494

BROWN, RICHARDSON + ROWE
3 POST OFFICE SQUARE, BOSTON, MA 02110

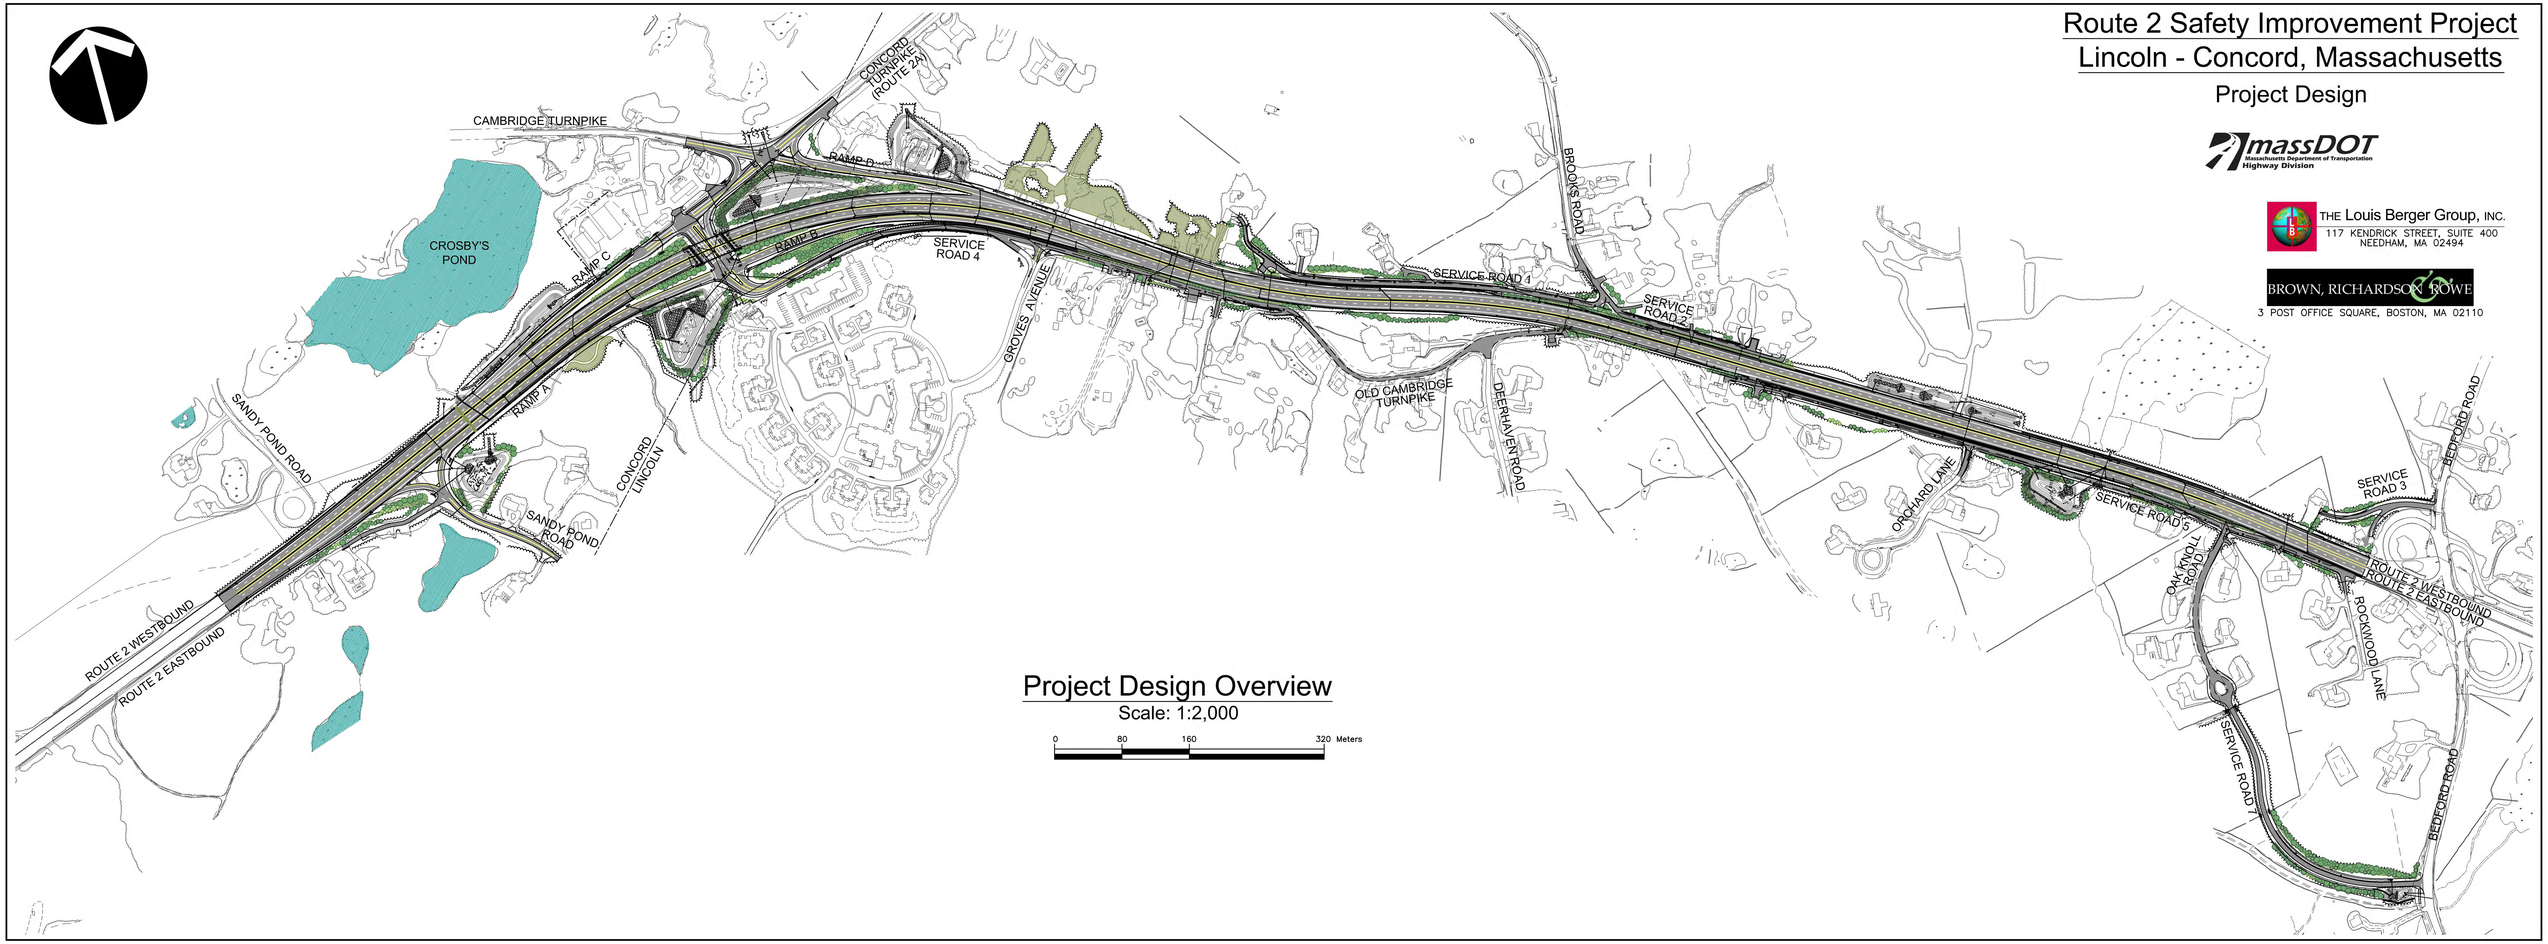

Project Design Overview

Scale: 1:2,000

0 80 160 320 Meters